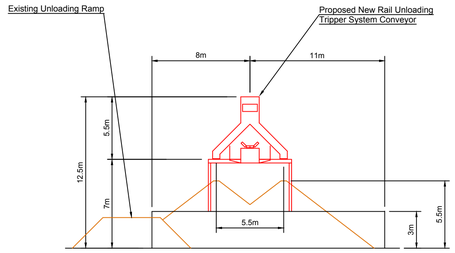

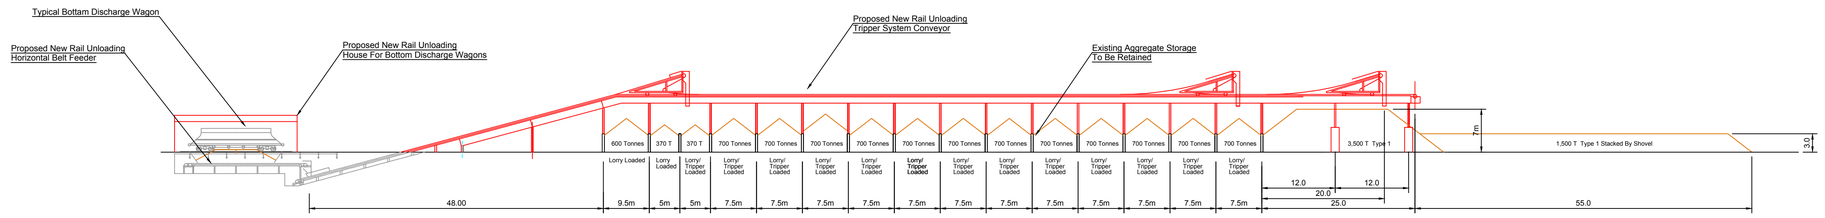

Elevation On "B" "B"

Enlarged Elevation On "A" "A"

Scale:-1:250

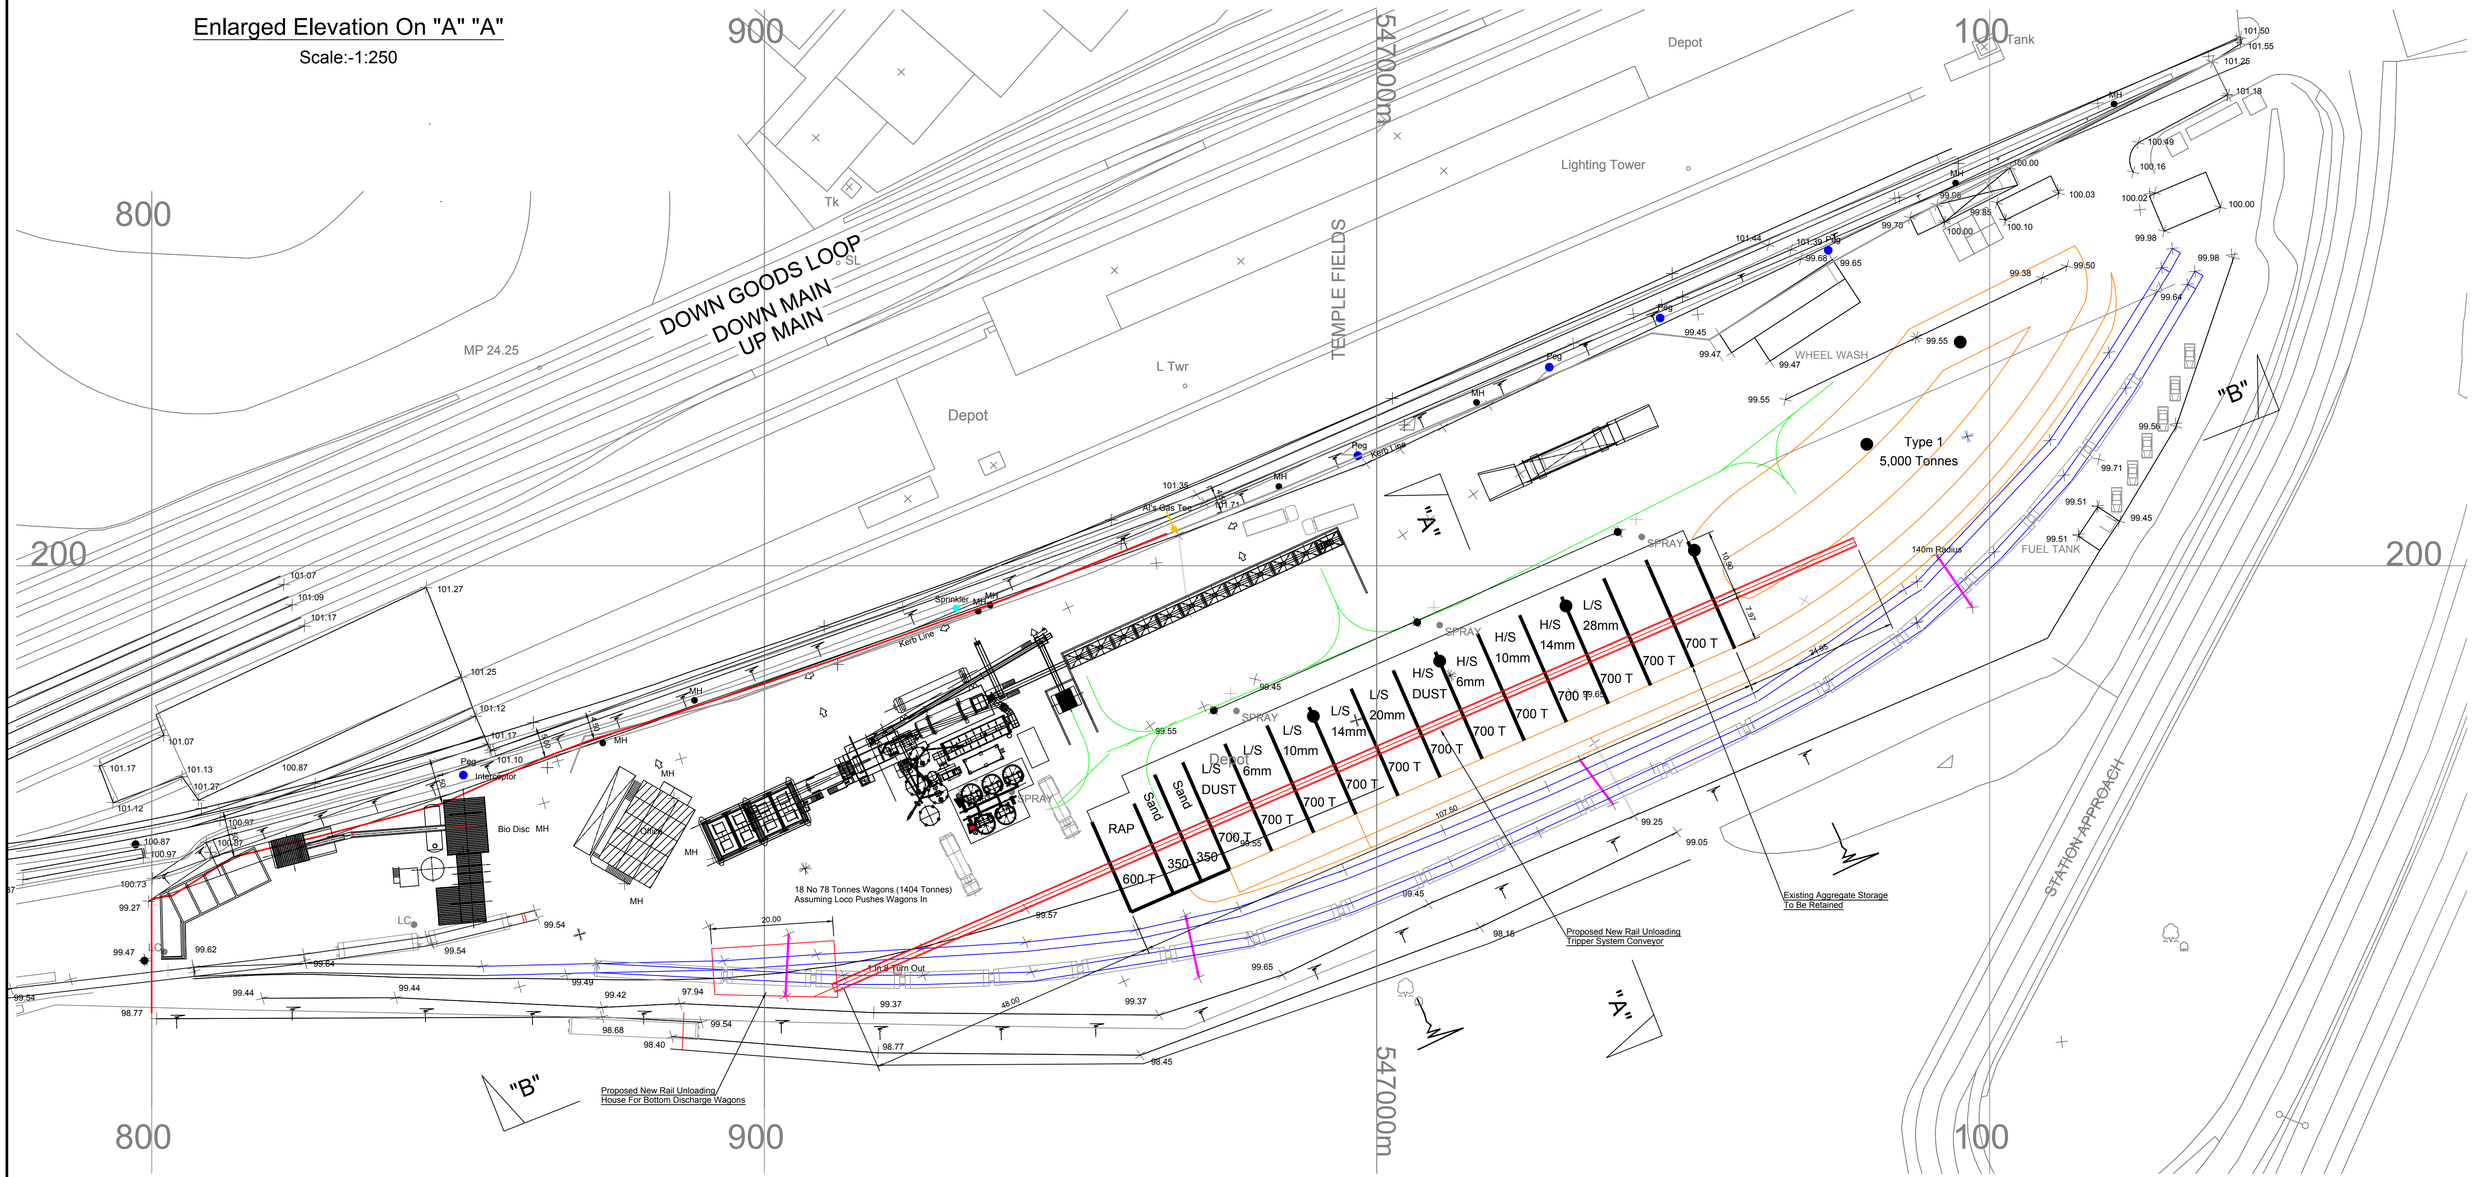

BUTTERWORTH AND ASSOCIATES LTD	TITLE Proposed Bottom Discharge Rail Unloading Scheme	LOCATION	CLIENT	DRAWN	DATE 05/10/03	SCALE 1:500	DRG No.	REV